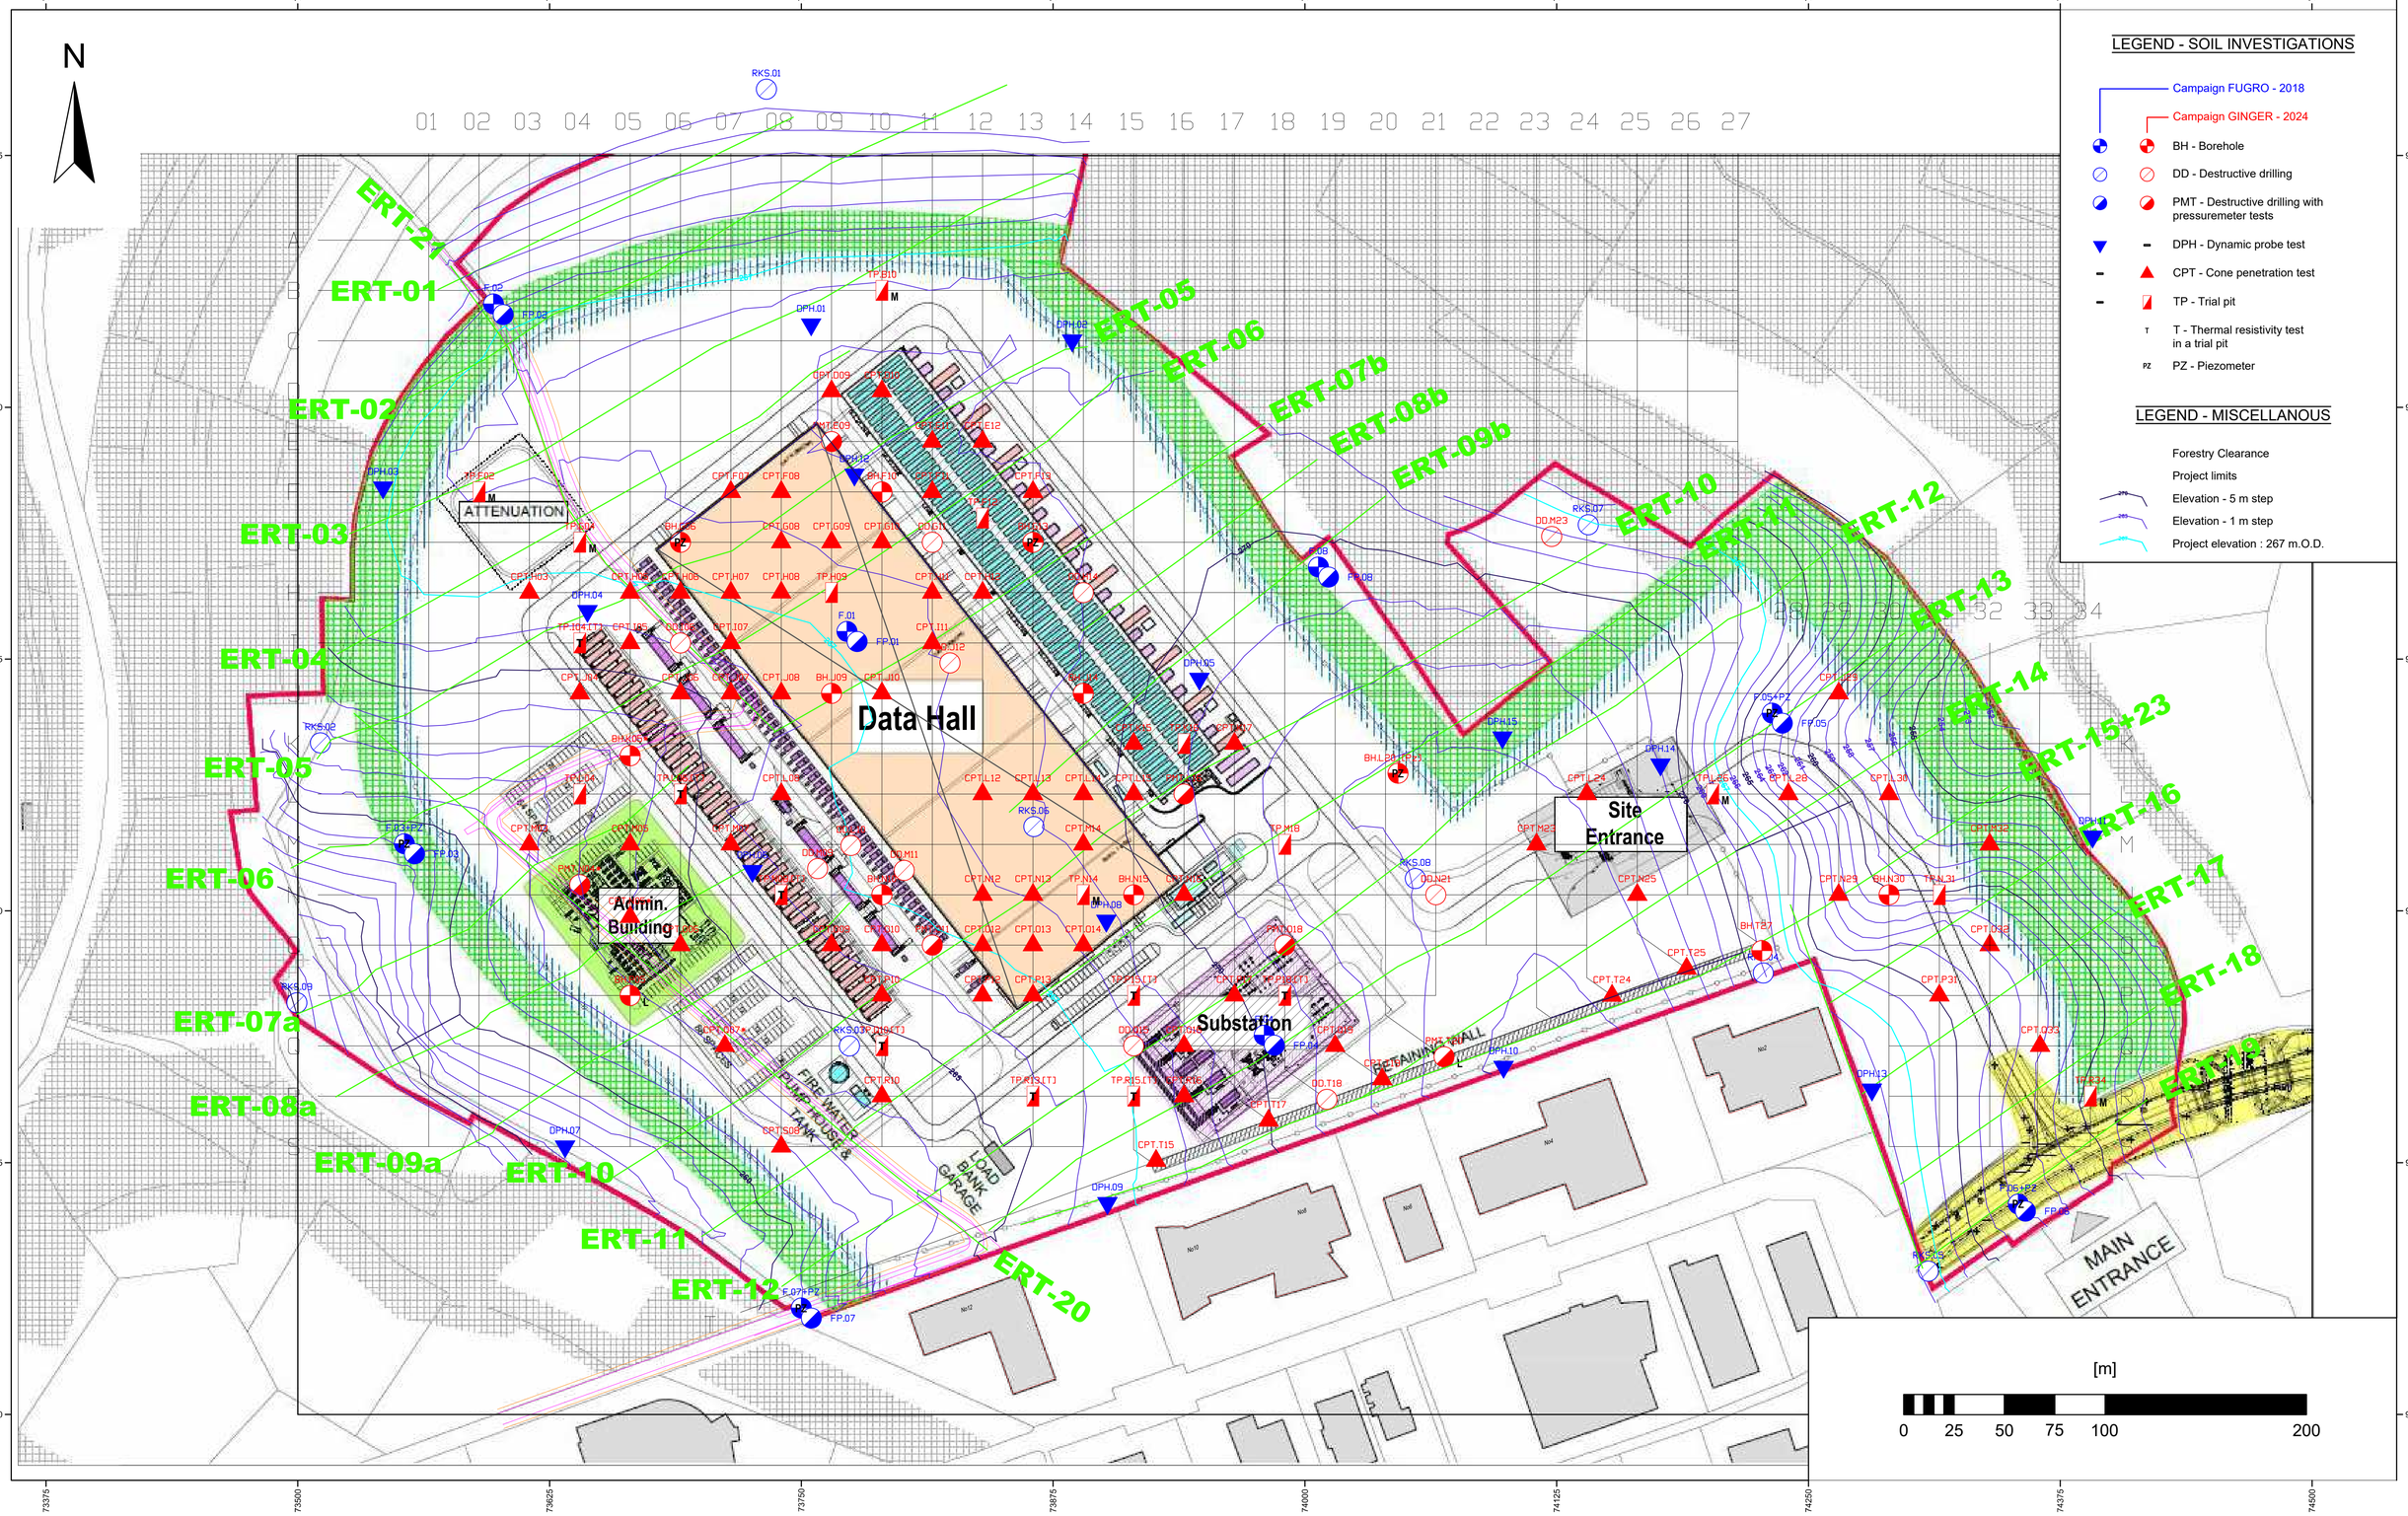

Ground investigations layout

Background : Project Layout

Scale - 1:1500